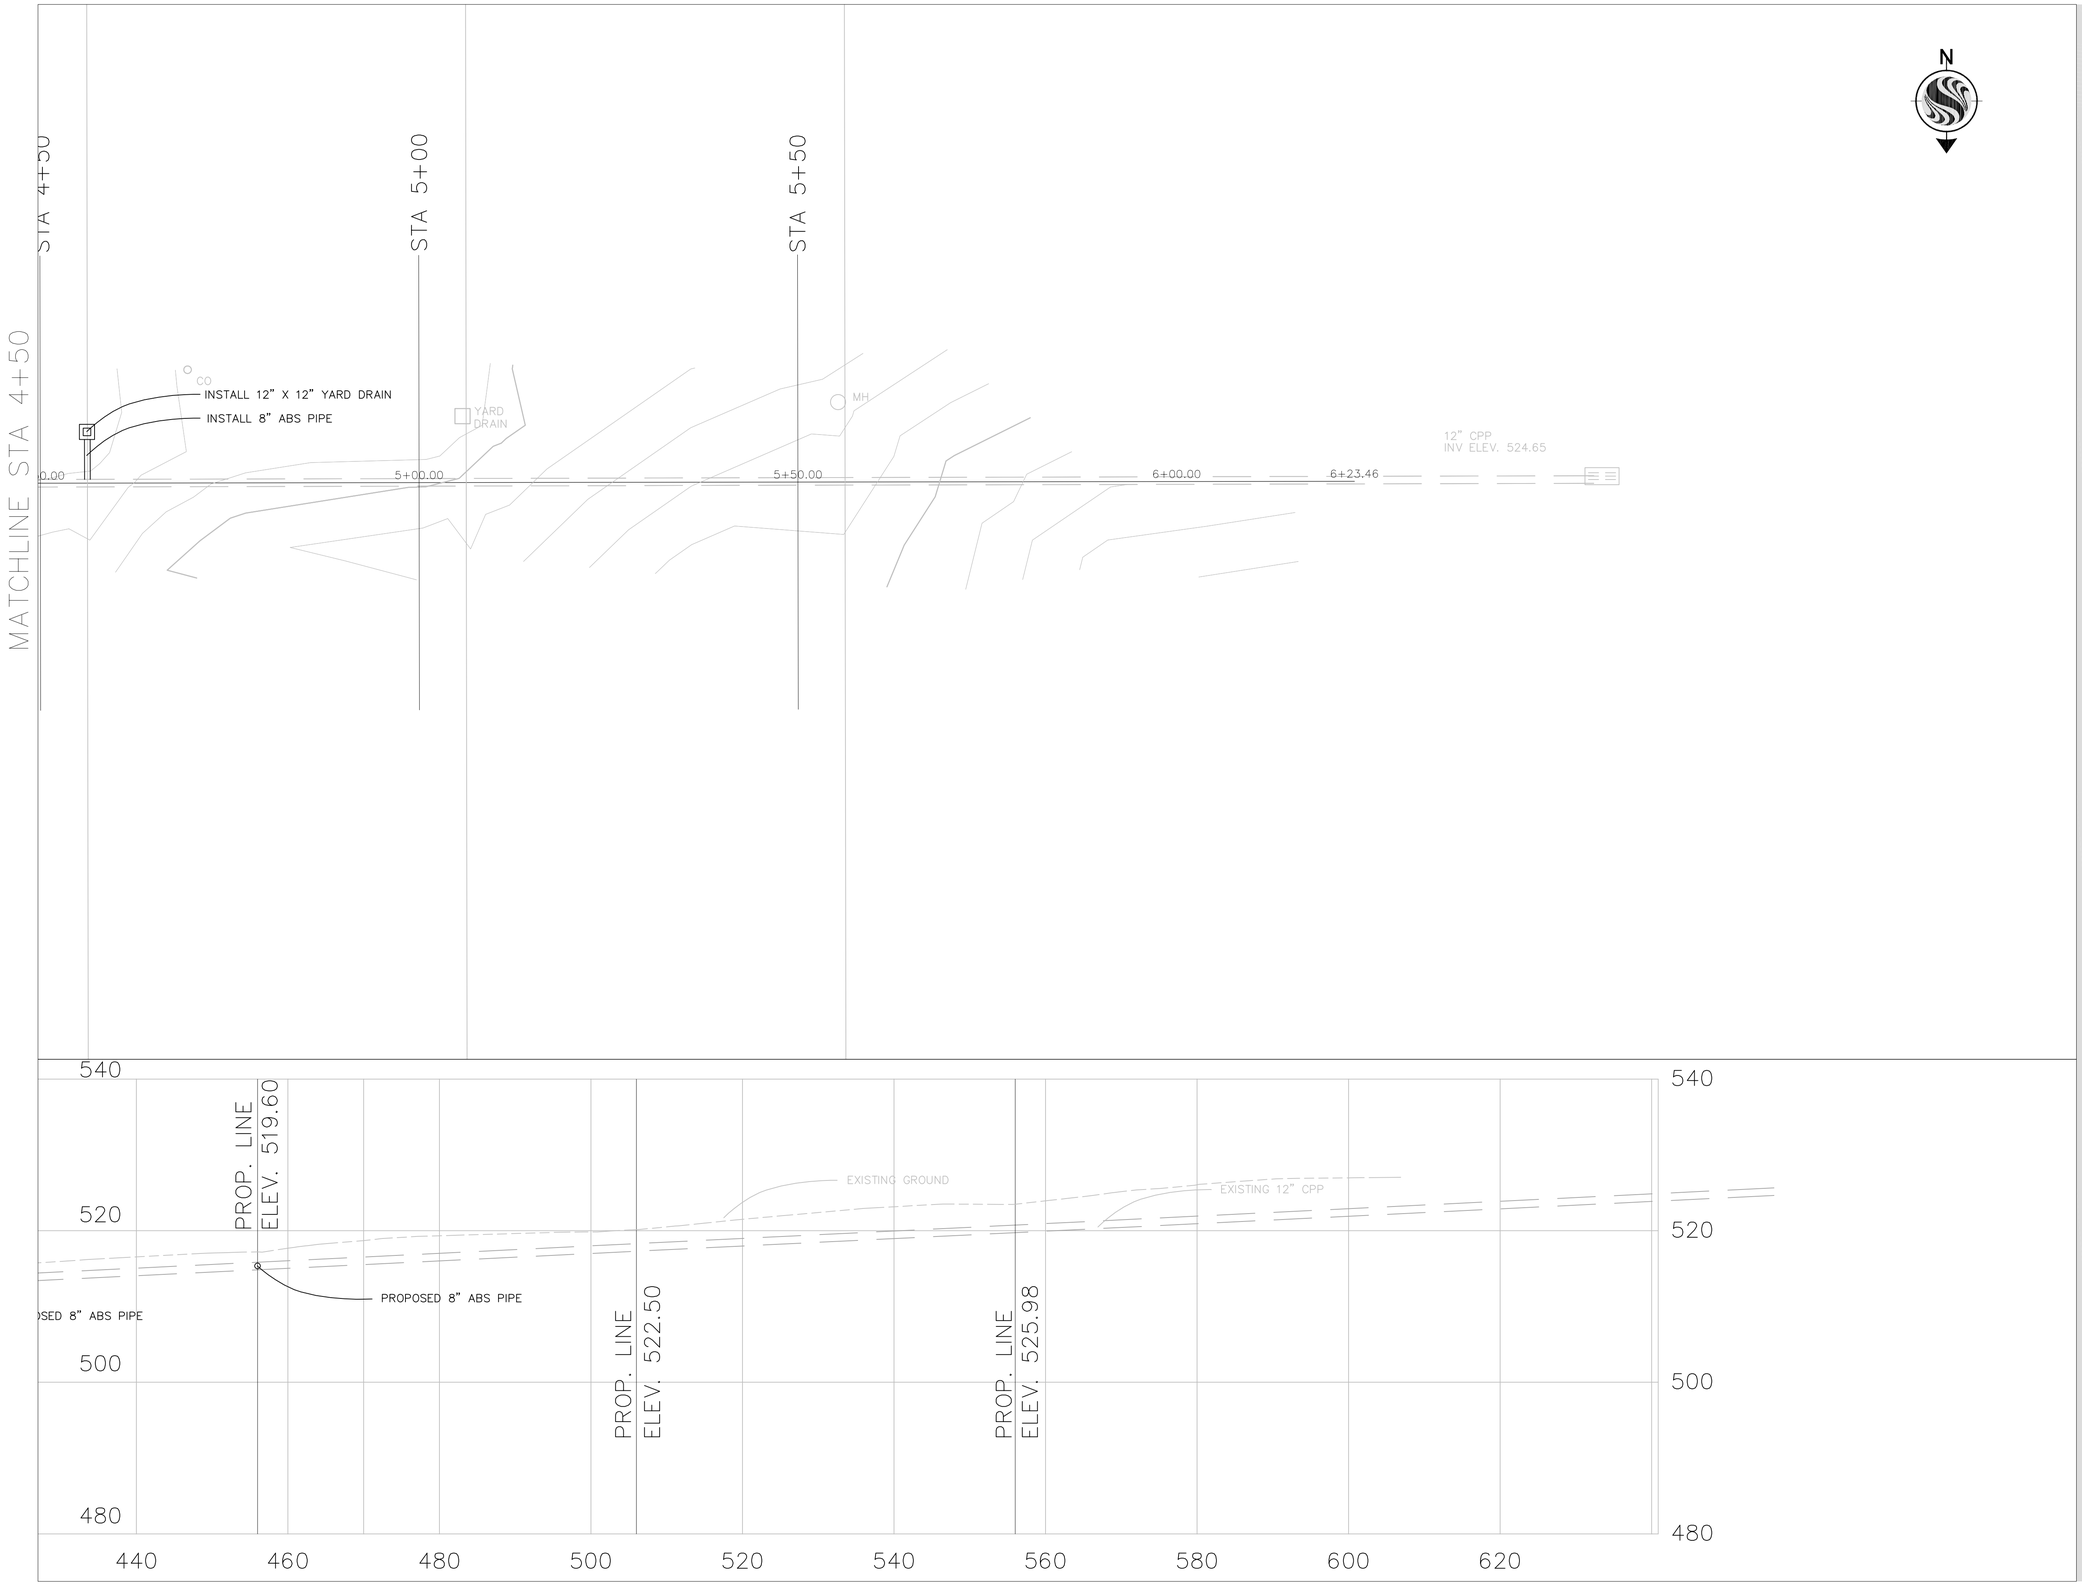

Stantec Consulting Services Inc.
350 Missouri Ave. Ste. 100
Jeffersonville, Indiana
47130-3078
Tel. 812.285.4060
Fax. 812.285.4061
www.stantec.com

Copyright Reserved
The Contractor shall verify and be responsible for all dimensions. DO NOT scale the drawing – any errors or omissions shall be reported to Stantec without delay.
The Copyrights to all designs and drawings are the property of Stantec. Reproduction or use for any purpose other than that authorized by Stantec is forbidden.

Legend

Notes

Revision	By	Appd.	YY.MM.DD

Issued	By	Appd.	YY.MM.DD

File Name: V-SP1001_PROFILE.dwg	Dwn.	Chkd.	Dsgn.	YY.MM.DD

Permit-Seal

Client/Project
FLOYD COUNTY INDIANA

BARRINGTON COURT
DRAINAGE IMPROVEMENT
FLOYD COUNTY, INDIANA

Title
PLAN AND PROFILE
STA 4+50 TO STA 6+20

Project No. 175640013
Scale 1"=10' (0, 5', 10', 20')
Drawing No. -
Sheet 3 of 5
Revision 0